


PREPARED BY
STOCKTON SERVICES
PO BOX 1306, HAMPTON, NH 03843-1306

PREPARED BY
STOCKTON SERVICES

PO BOX 1306, HAMPTON, NH 03843-1306

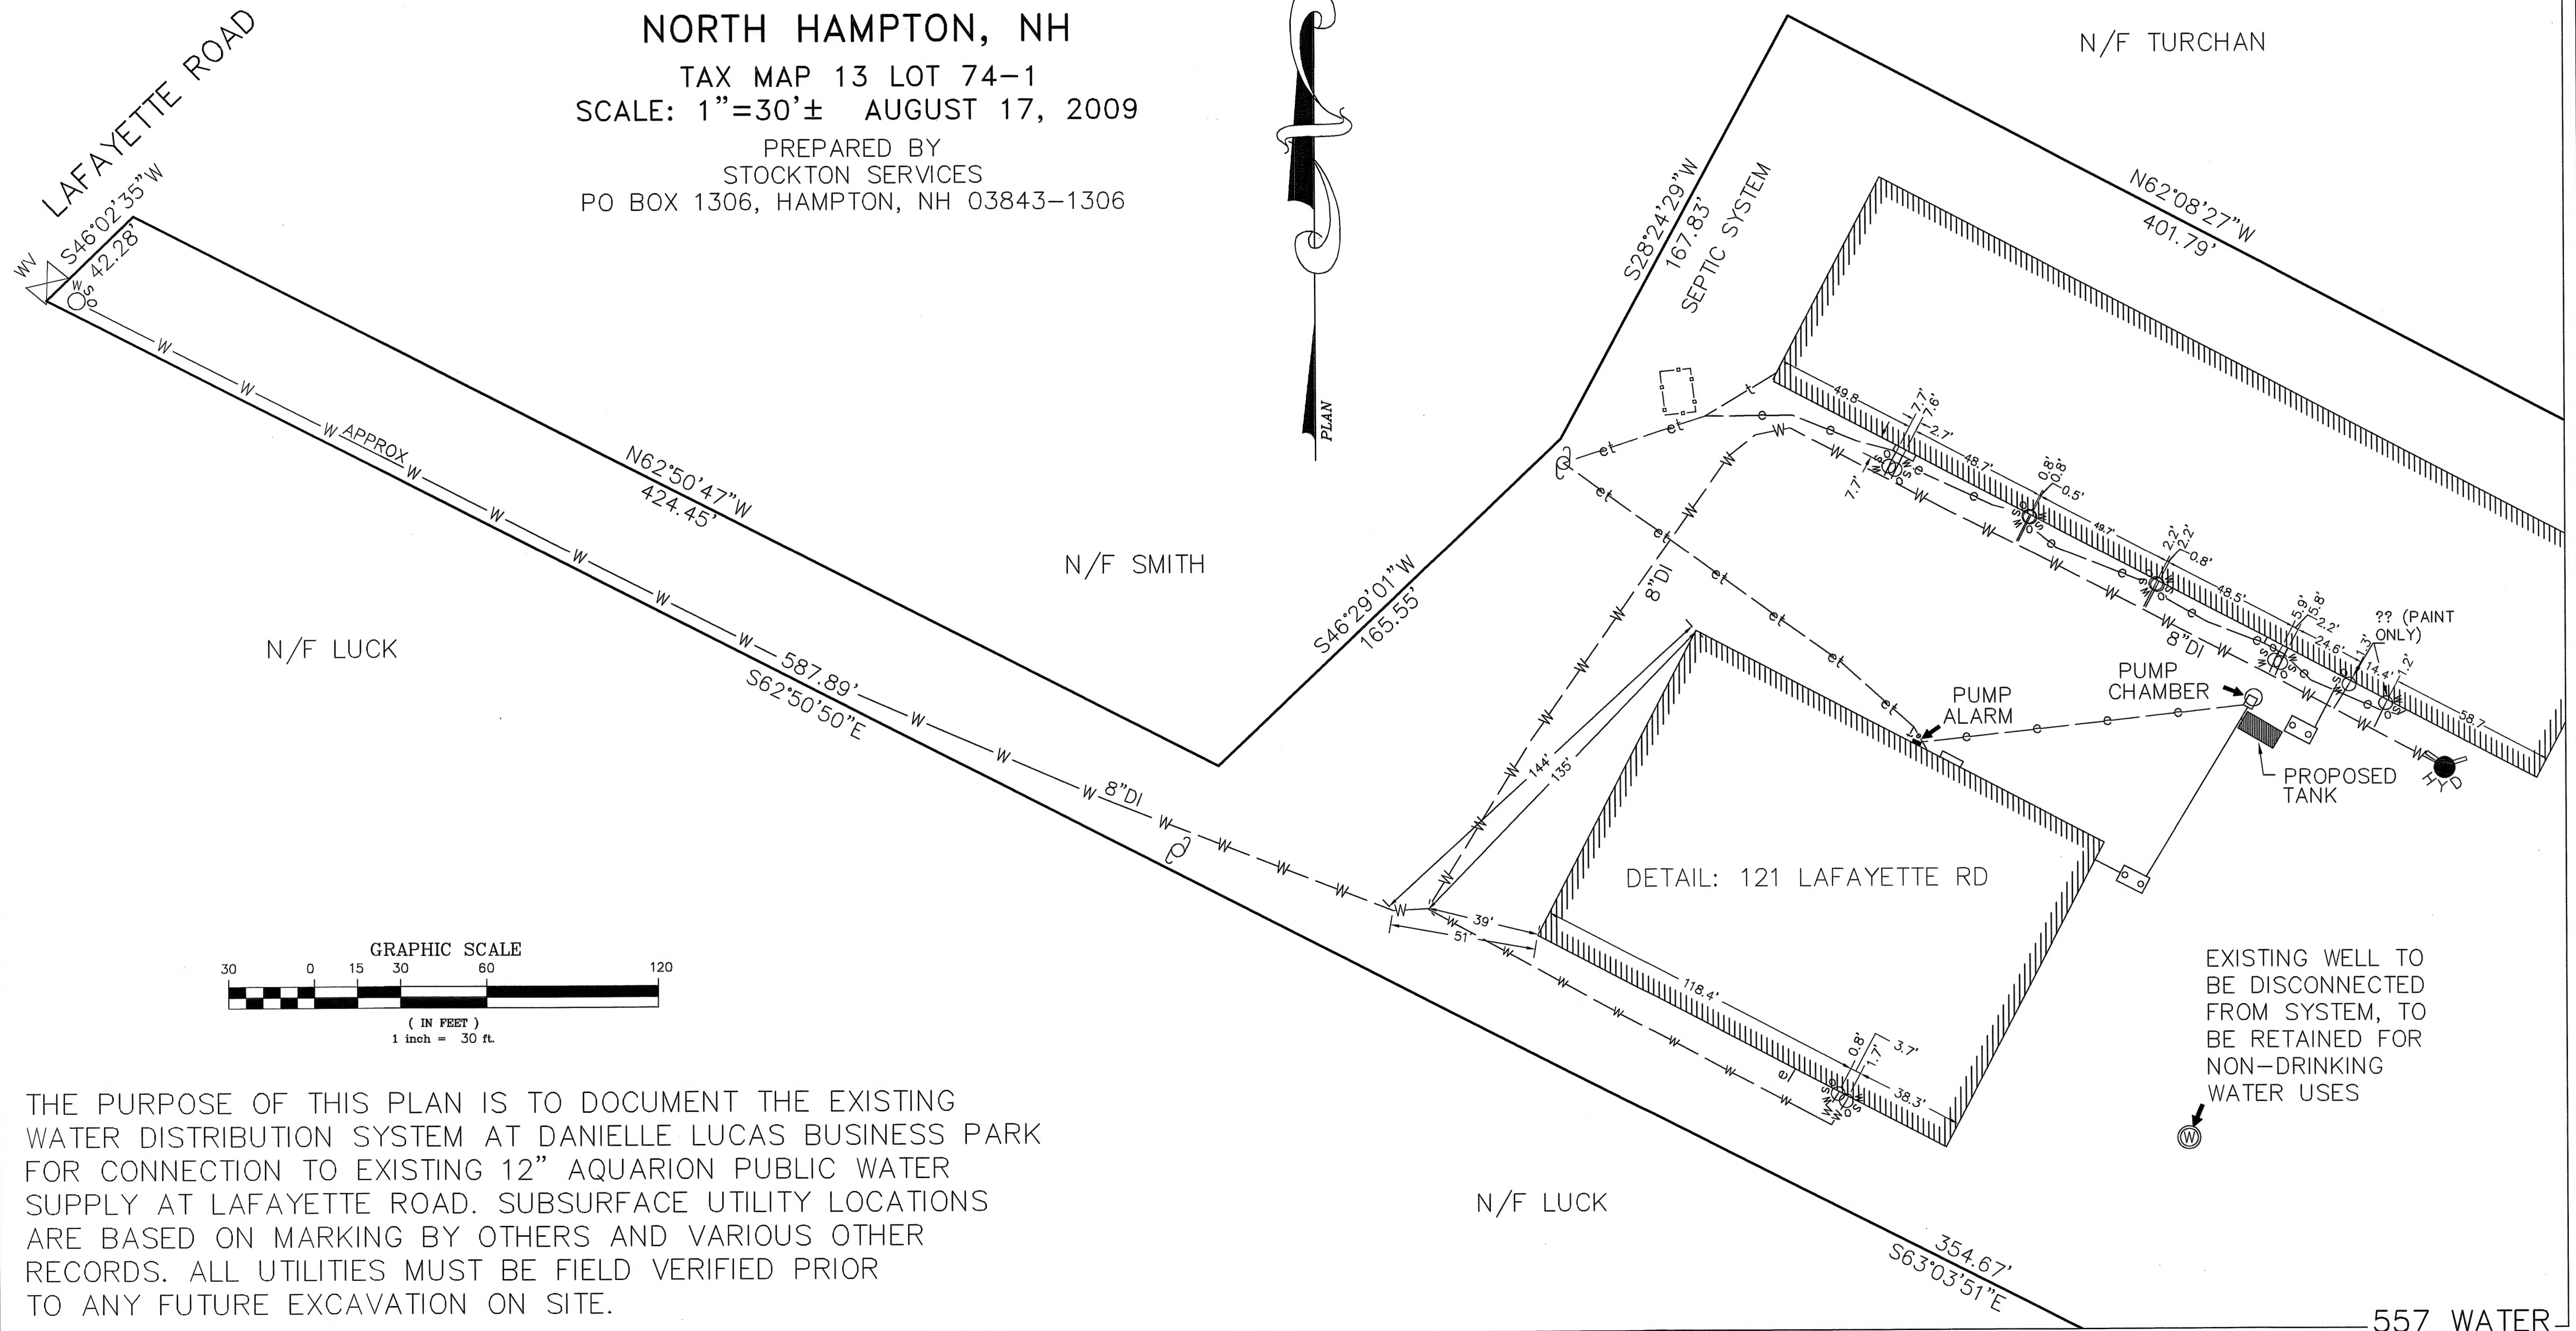

THE PURPOSE OF THIS PLAN IS TO DOCUMENT THE EXISTING WATER DISTRIBUTION SYSTEM AT DANIELLE LUCAS BUSINESS PARK FOR CONNECTION TO EXISTING 12" AQUARION PUBLIC WATER SUPPLY AT LAFAYETTE ROAD. SUBSURFACE UTILITY LOCATIONS ARE BASED ON MARKING BY OTHERS AND VARIOUS OTHER RECORDS. ALL UTILITIES MUST BE FIELD VERIFIED PRIOR TO ANY FUTURE EXCAVATION ON SITE.